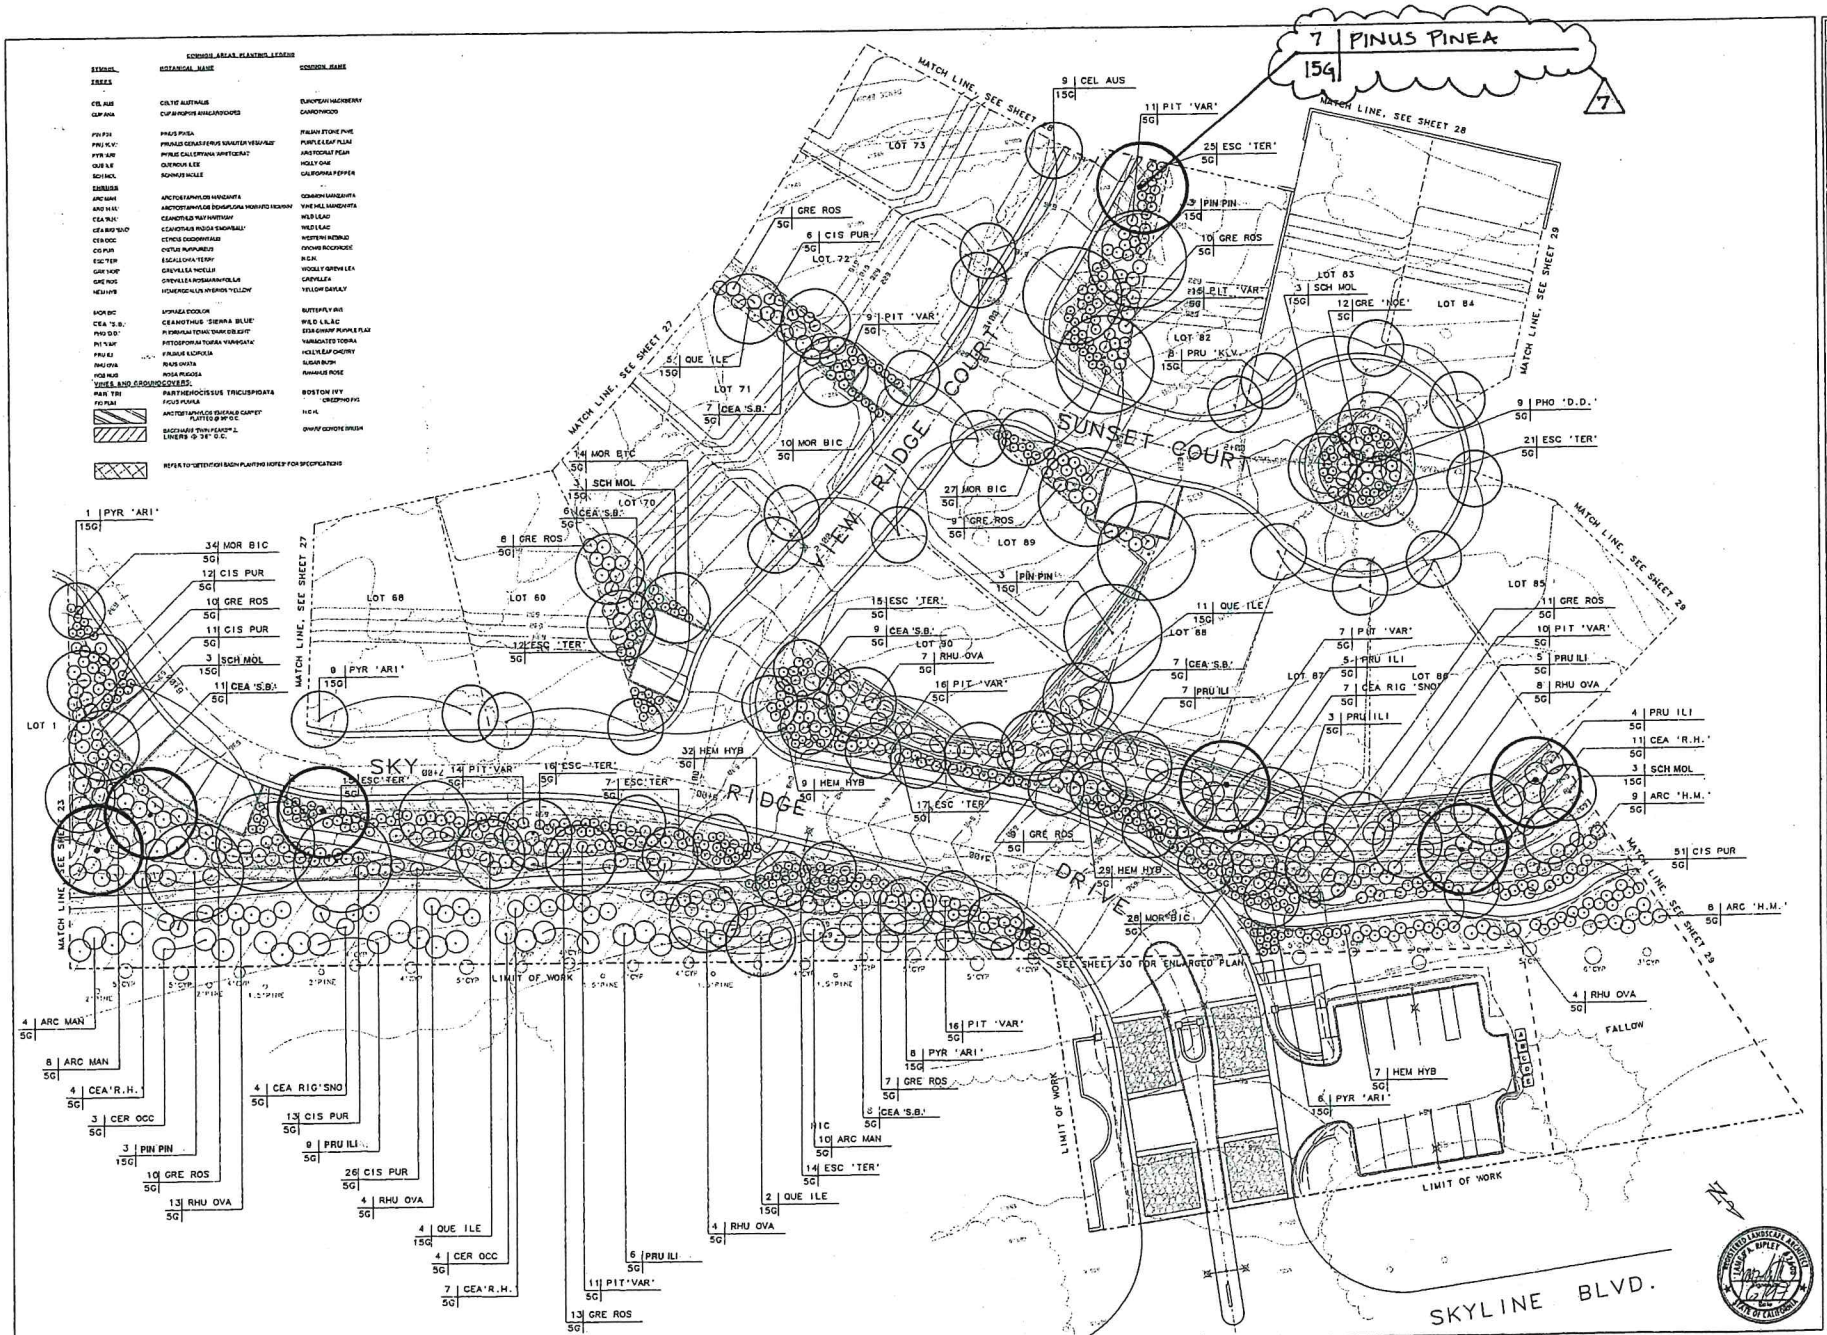

SYMBOL	BOTANICAL NAME	COMMON NAME
TREES		
CEL AUS	CELTIS AUSTRALIS	EUROPEAN HACKBERRY
CUP ANA	CUPAROPSIS ANACARDIOIDES	CARROTWOOD
PIN PIN	PINUS PINEA	ITALIAN STONE PINE
PRU KLV	PRUNUS CERASIFERUS 'KRAUTER VESUVIUS'	PURPLE LEAF PLUM
PYR 'ARI'	PYRUS CALLERYANA 'APHETOCRAT'	ARISTOCRAT PEAR
QUE ILE	QUERCUS ILEX	HOLLY OAK
SCH MOL	SCHINUS MOLLE	CALIFORNIA PEPPER
SHRUBS		
ARC MAN	ARCTOSTAPHYLOS MANZANITA	COMMON MANZANITA
ARC H.M.	ARCTOSTAPHYLOS DENSIFLORA 'HOWARD HOWARD'	VINE HILL MANZANITA
CEA 'R.H.'	CEANOTHUS 'RAY HARTMAN'	WILD LEAD
CEA RIG 'SNO'	CEANOTHUS 'RIGIDA SNOWBALL'	WILD LEAD
CER OCC	CERCIS OCCIDENTALIS	WESTERN REDBUD
CIS PUR	CISTUS PURPUREUS	ROCKING ROCKROSE
ESC 'TER'	ESCALLONIA 'TERRY'	R.G.H.
GRE 'NOE'	GREVILLEA 'NOELLII'	WOOLLY GREVILLEA
GRE ROS	GREVILLEA ROSMARINIFOLIA	GREVILLEA
HEM HYB	HOMEROCALLIS 'HYBRIDS YELLOW'	YELLOW DAYLILY
MOR BIC	MORAEA 'DOOLOR'	BUTTERFLY IRIS
CEA 'S.B.'	CEANOTHUS 'SIERRA BLUE'	WILD LILAC
PHO 'D.D.'	PHORMIUM TENAX 'DARK DELIGHT'	EASTERN PURPLE FLAX
PIT 'VAR'	PITTOSPORUM TOBIRA 'VARIEGATA'	VARIEGATED TOBIRA
PRU ILI	PRUNUS ILICIFOLIA	HOLLYLEAF CHERRY
RHU OVA	RHUS OVATA	SUGAR BUSH
ROS HUB	ROSA RUGOSA	RAMANUS ROSE
VINES AND GROUNDCOVERS:		
PAR TRI	PARTHENOCISSUS TRICUSPIDATA	BOSTON IVY
FIG PUM	FICUS PUMILA	CREEPING FIG
	ARCTOSTAPHYLOS 'EMERALD CARPET' PLATTED @ 36" O.C.	N.C.H.
	BACCHARIS 'TWIN PEAKS' 2 LINERS @ 36" O.C.	GWAY COYOTE BRUSH
	REFER TO 'DETENTION BASIN PLANTING NOTES' FOR SPECIFICATIONS	

ADDITIONAL TREES TO BE INSTALLED

PLANTING PLAN

WESTERN PACIFIC HOUSING
5980 STONERIDGE DRIVE
SUITE 101
PLEASANTON, CA 94588
(510) 737-1080

SKYRIDGE
SKY RIDGE DRIVE / ENTRY
PACIFICA, CA

RIPLEY DESIGN GROUP, INC.
LANDSCAPE ARCHITECTURE - LAND PLANNING
1614 MT. DIABLO BLVD. - WALNUT CREEK, CA. 94596
(510) 938-7377 FAX (510) 938-7456

DATE	6/1997
SCALE	1"=20'-0"
DRAWN	JR/AMC
CHECKED	AMC
PROJECT	100297
SHEET	22
OF	30 SHEETS